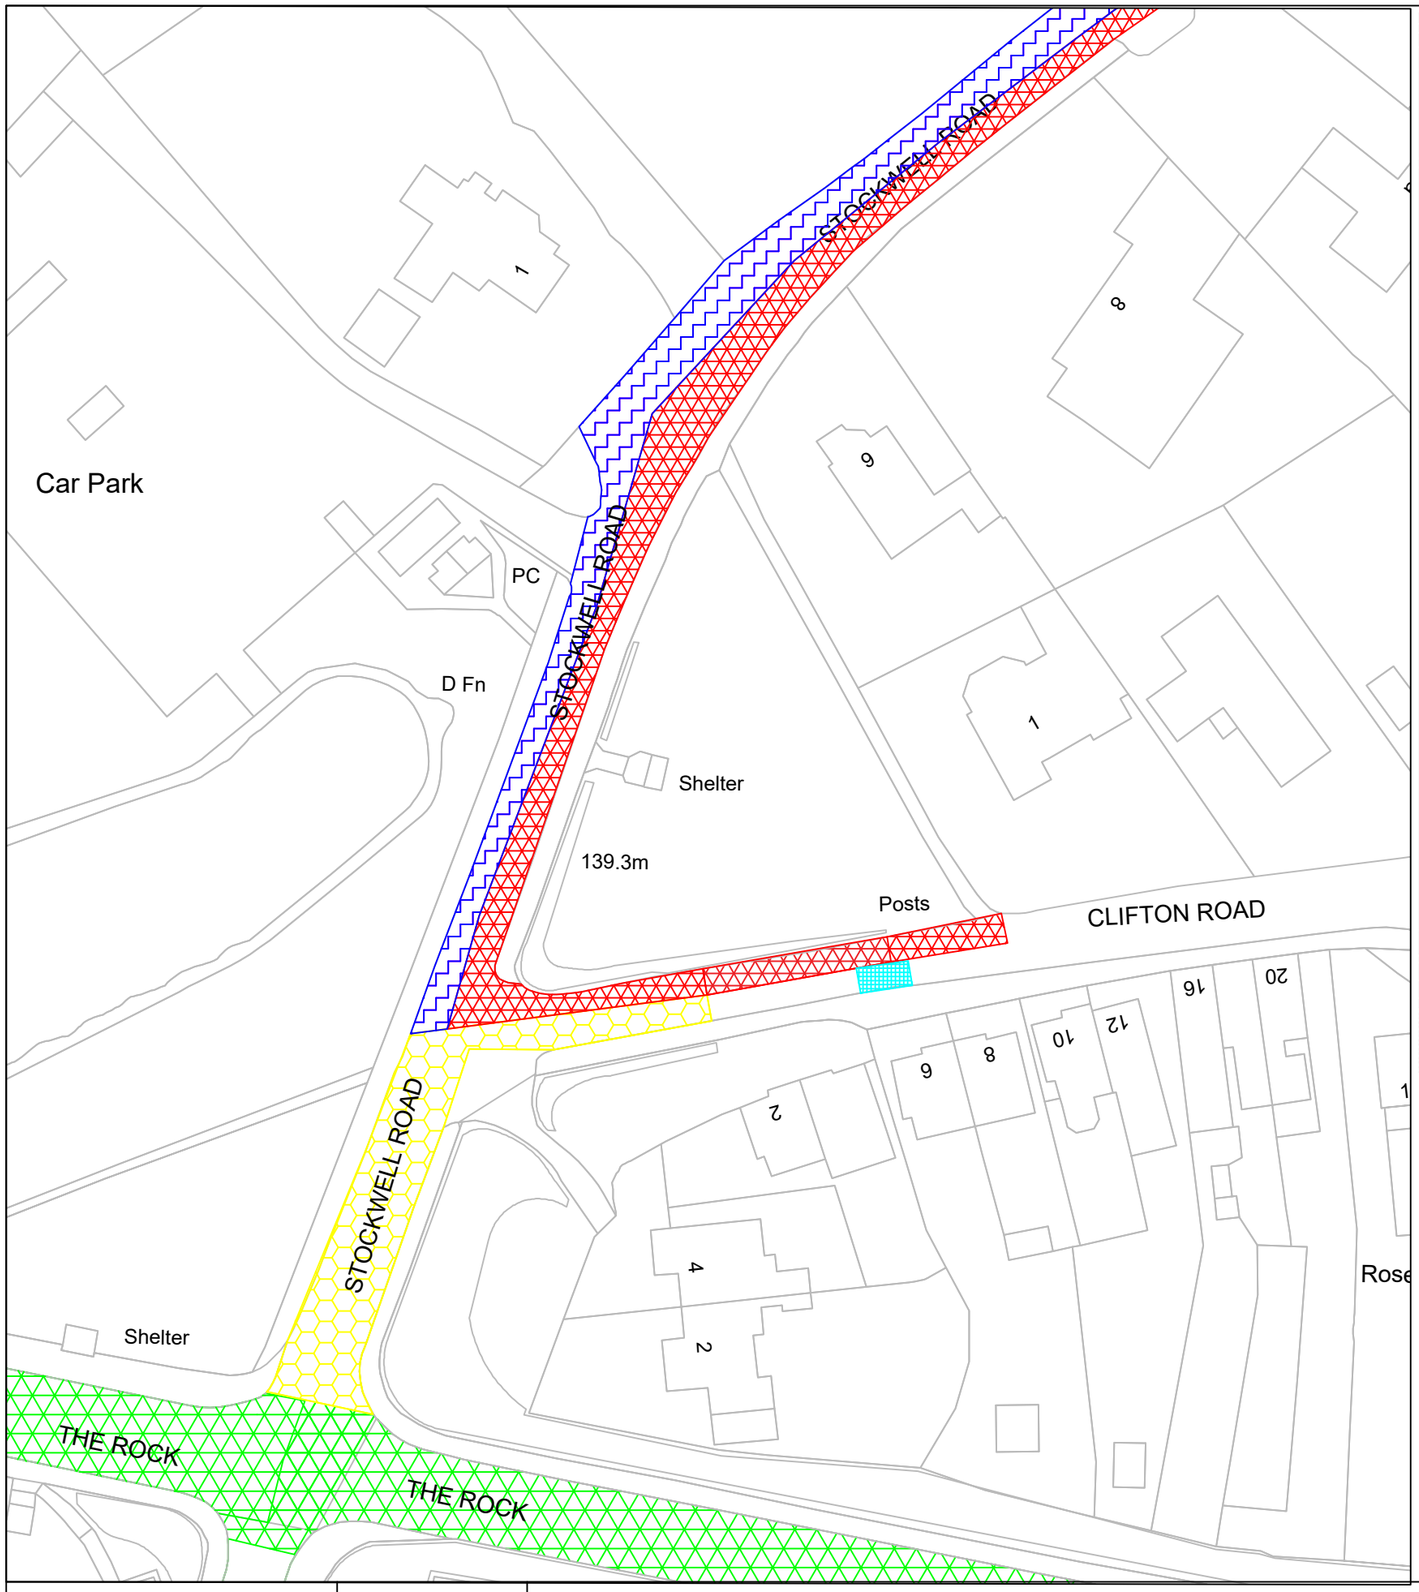

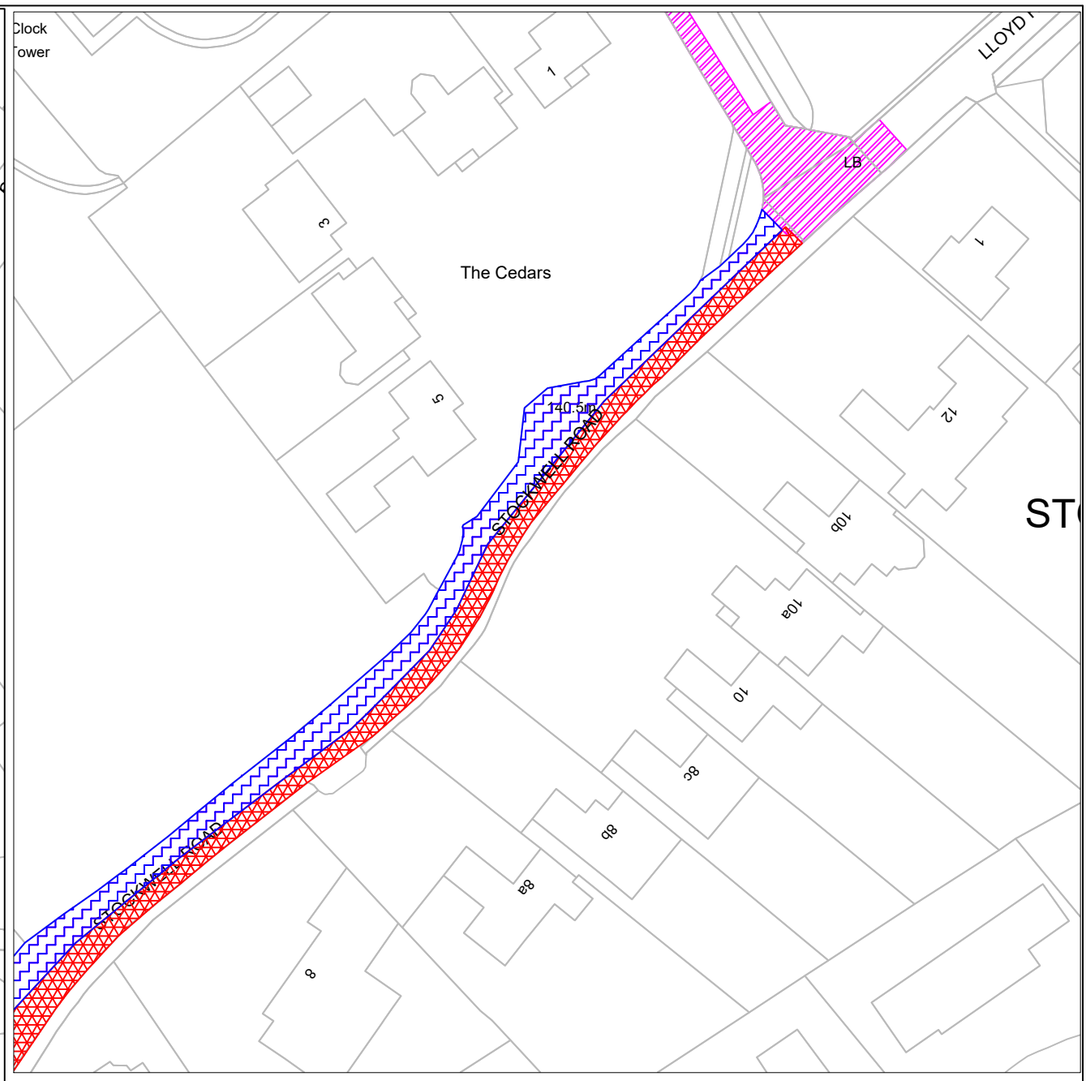

KEY

EXISTING TRO
NO WAITING AT ANY TIME
NO LOADING MON- FRI 8AM - 930AM & 4:30PM 6:30PM

EXISTING TRO
NO WAITING AT ANY TIME

PROPOSED TRO
NO WAITING
Mon-Sun 8.30am - 6.30pm
1st Sept- 30th April
NO WAITING & NO LOADING
Mon-Sun 8.30am - 6.30pm
1st May - 31st August
(REVOKE EXISTING RESTRICTION)

PROPOSED TRO
NO WAITING AT ANY TIME
NO LOADING AT ANY TME
(REVOKE EXISTING RESTRICTION)

PROPOSED TRO
NO WAITING
Mon-Sun 8.30am - 6.30pm
(REVOKE EXISTING RESTRICTION)

EXISTING ADVISORY DISABLED BAY

Drawing. No.	Date 08/07/2025	STOCKWELL ROAD PROPOSED WAITING AND LOADING RESTRICTIONS	City of Wolverhampton Council Transportation Services, Place, Civic Centre, St Peter's Square, Wolverhampton, WV1 1RP.	CITY OF WOLVERHAMPTON COUNCIL
T3/2105-4	Scale 1:1000 @ A3			