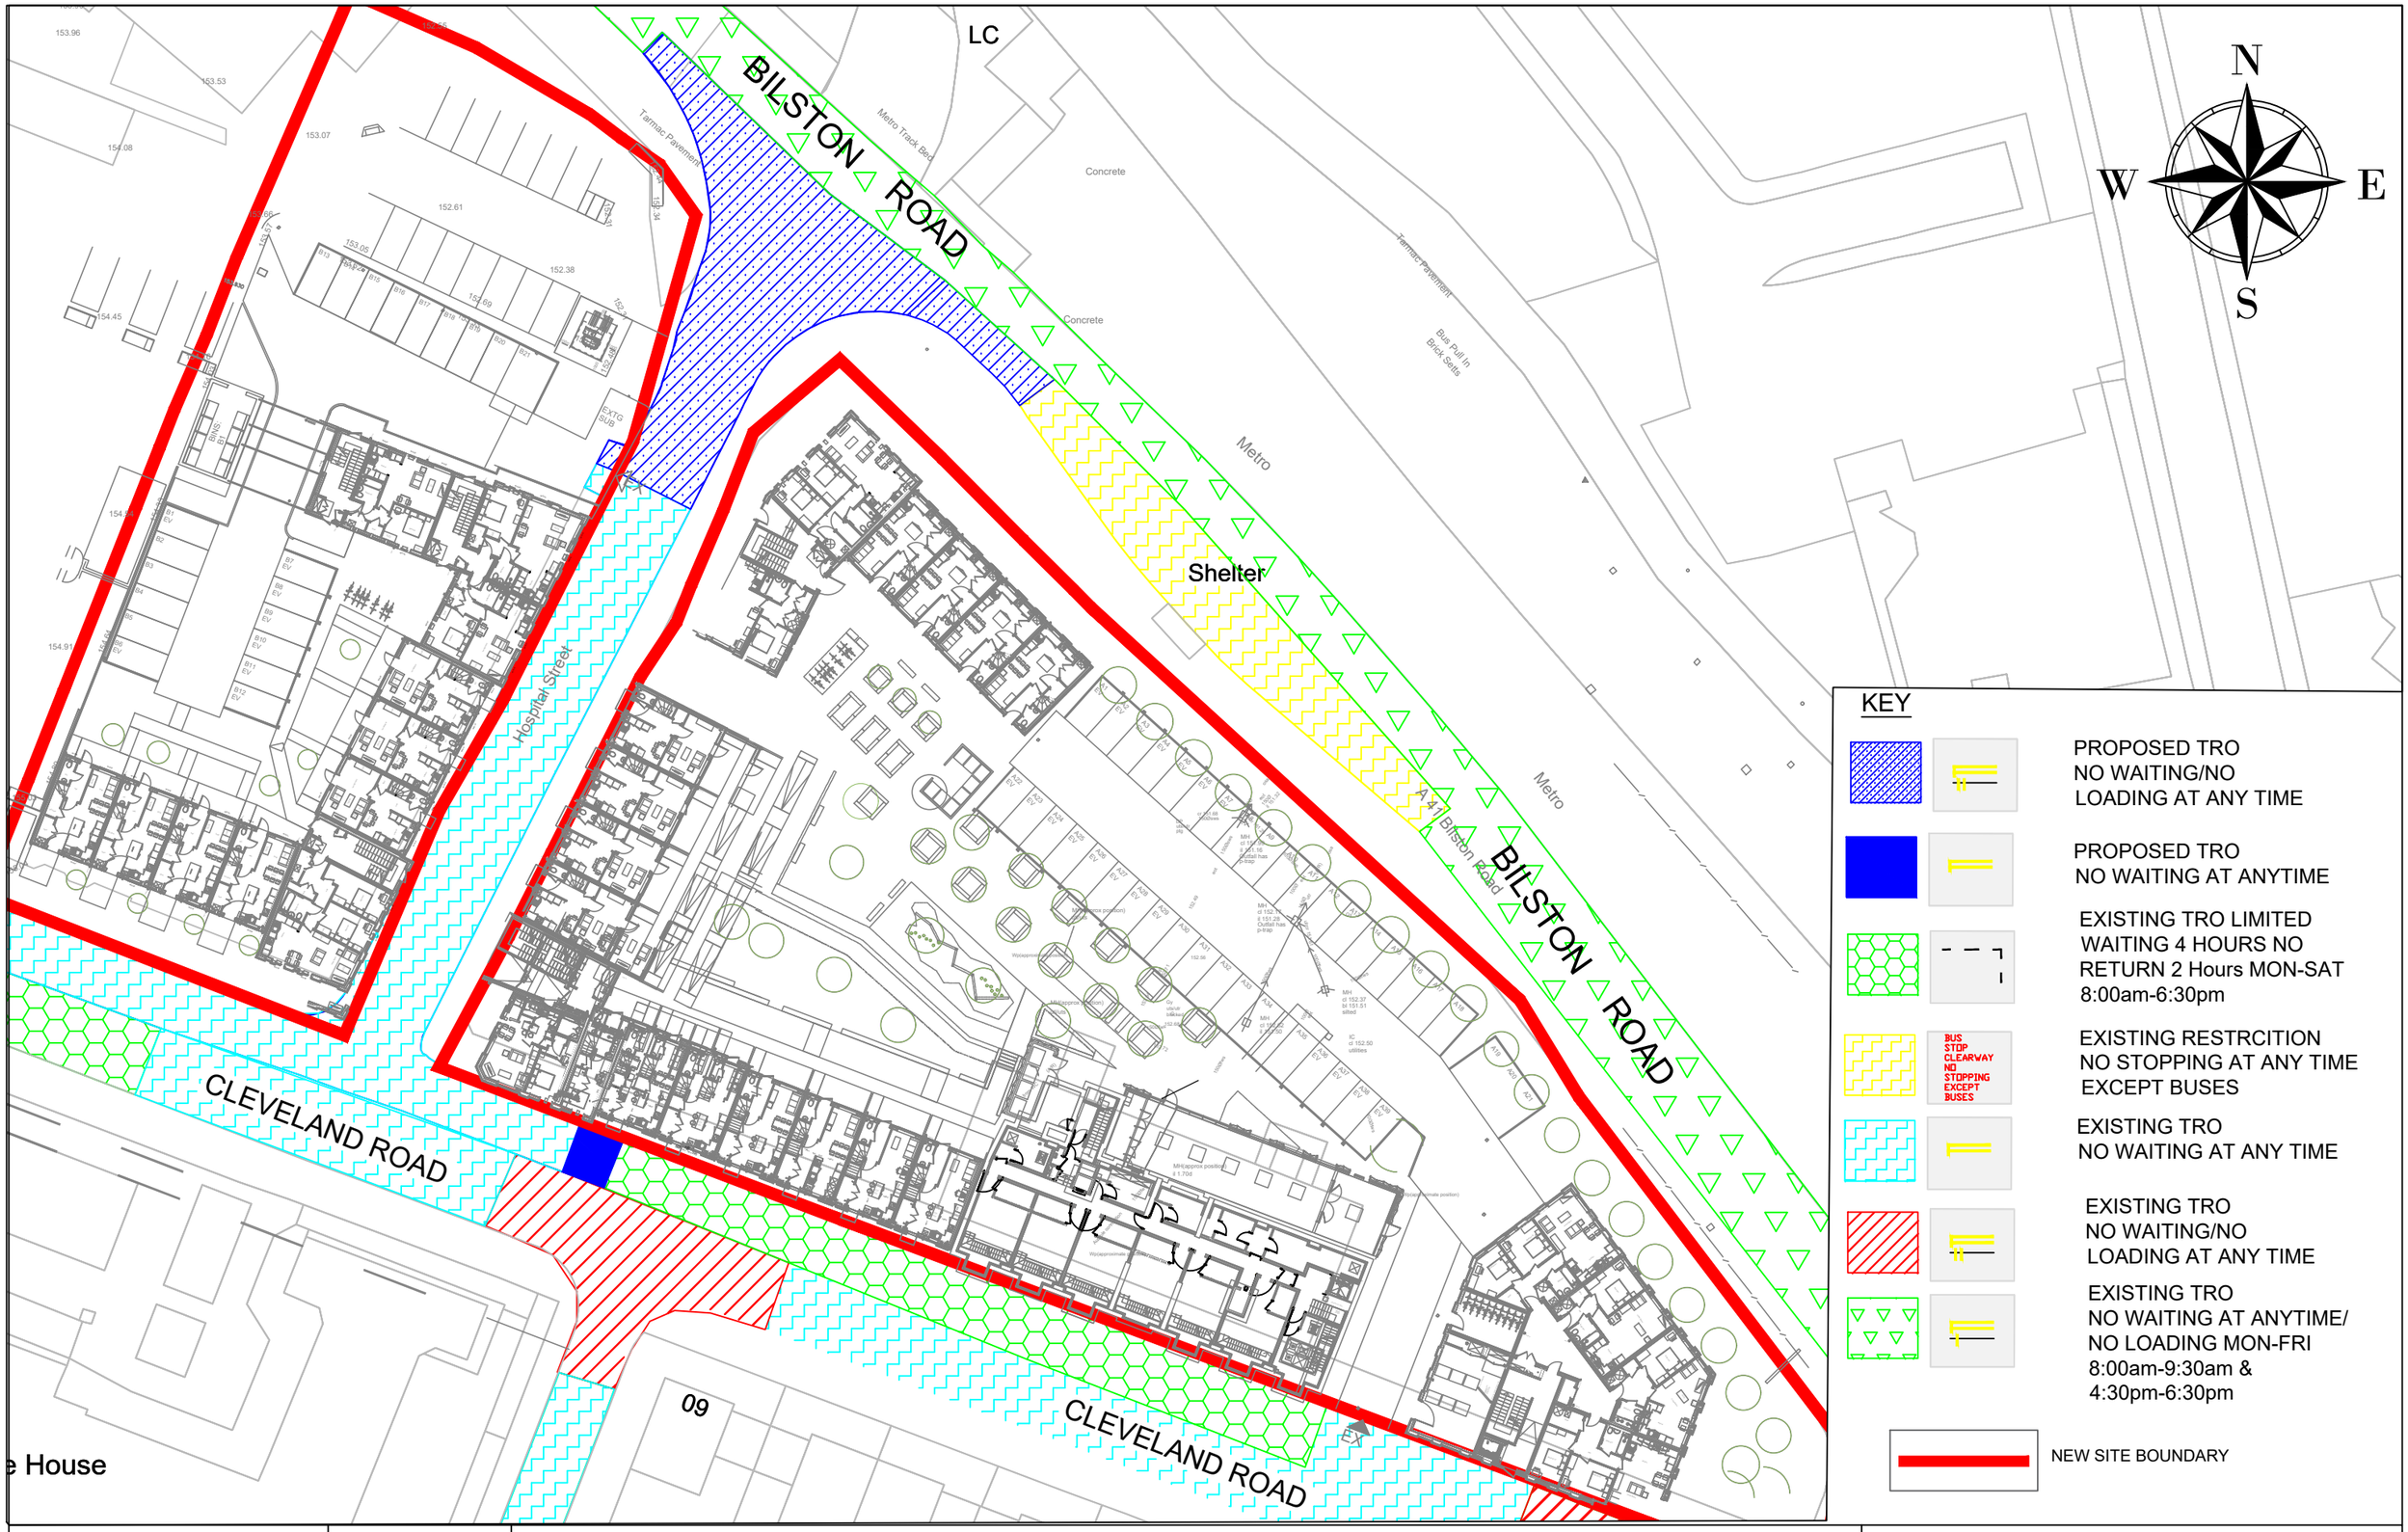


Drawing. No.

T3/2323

Date 23/10/2026

Scale 1:750

HOSPITAL STREET & CLEVELAND ROAD PROPOSED WAITING/LOADING RESTRICTIONS TRO PLAN

City of Wolverhampton Council
Transportation Services,
Place, Civic Centre,
St Peter's Square,
Wolverhampton, WV1 1RP.

CITY OF WOLVERHAMPTON COUNCIL