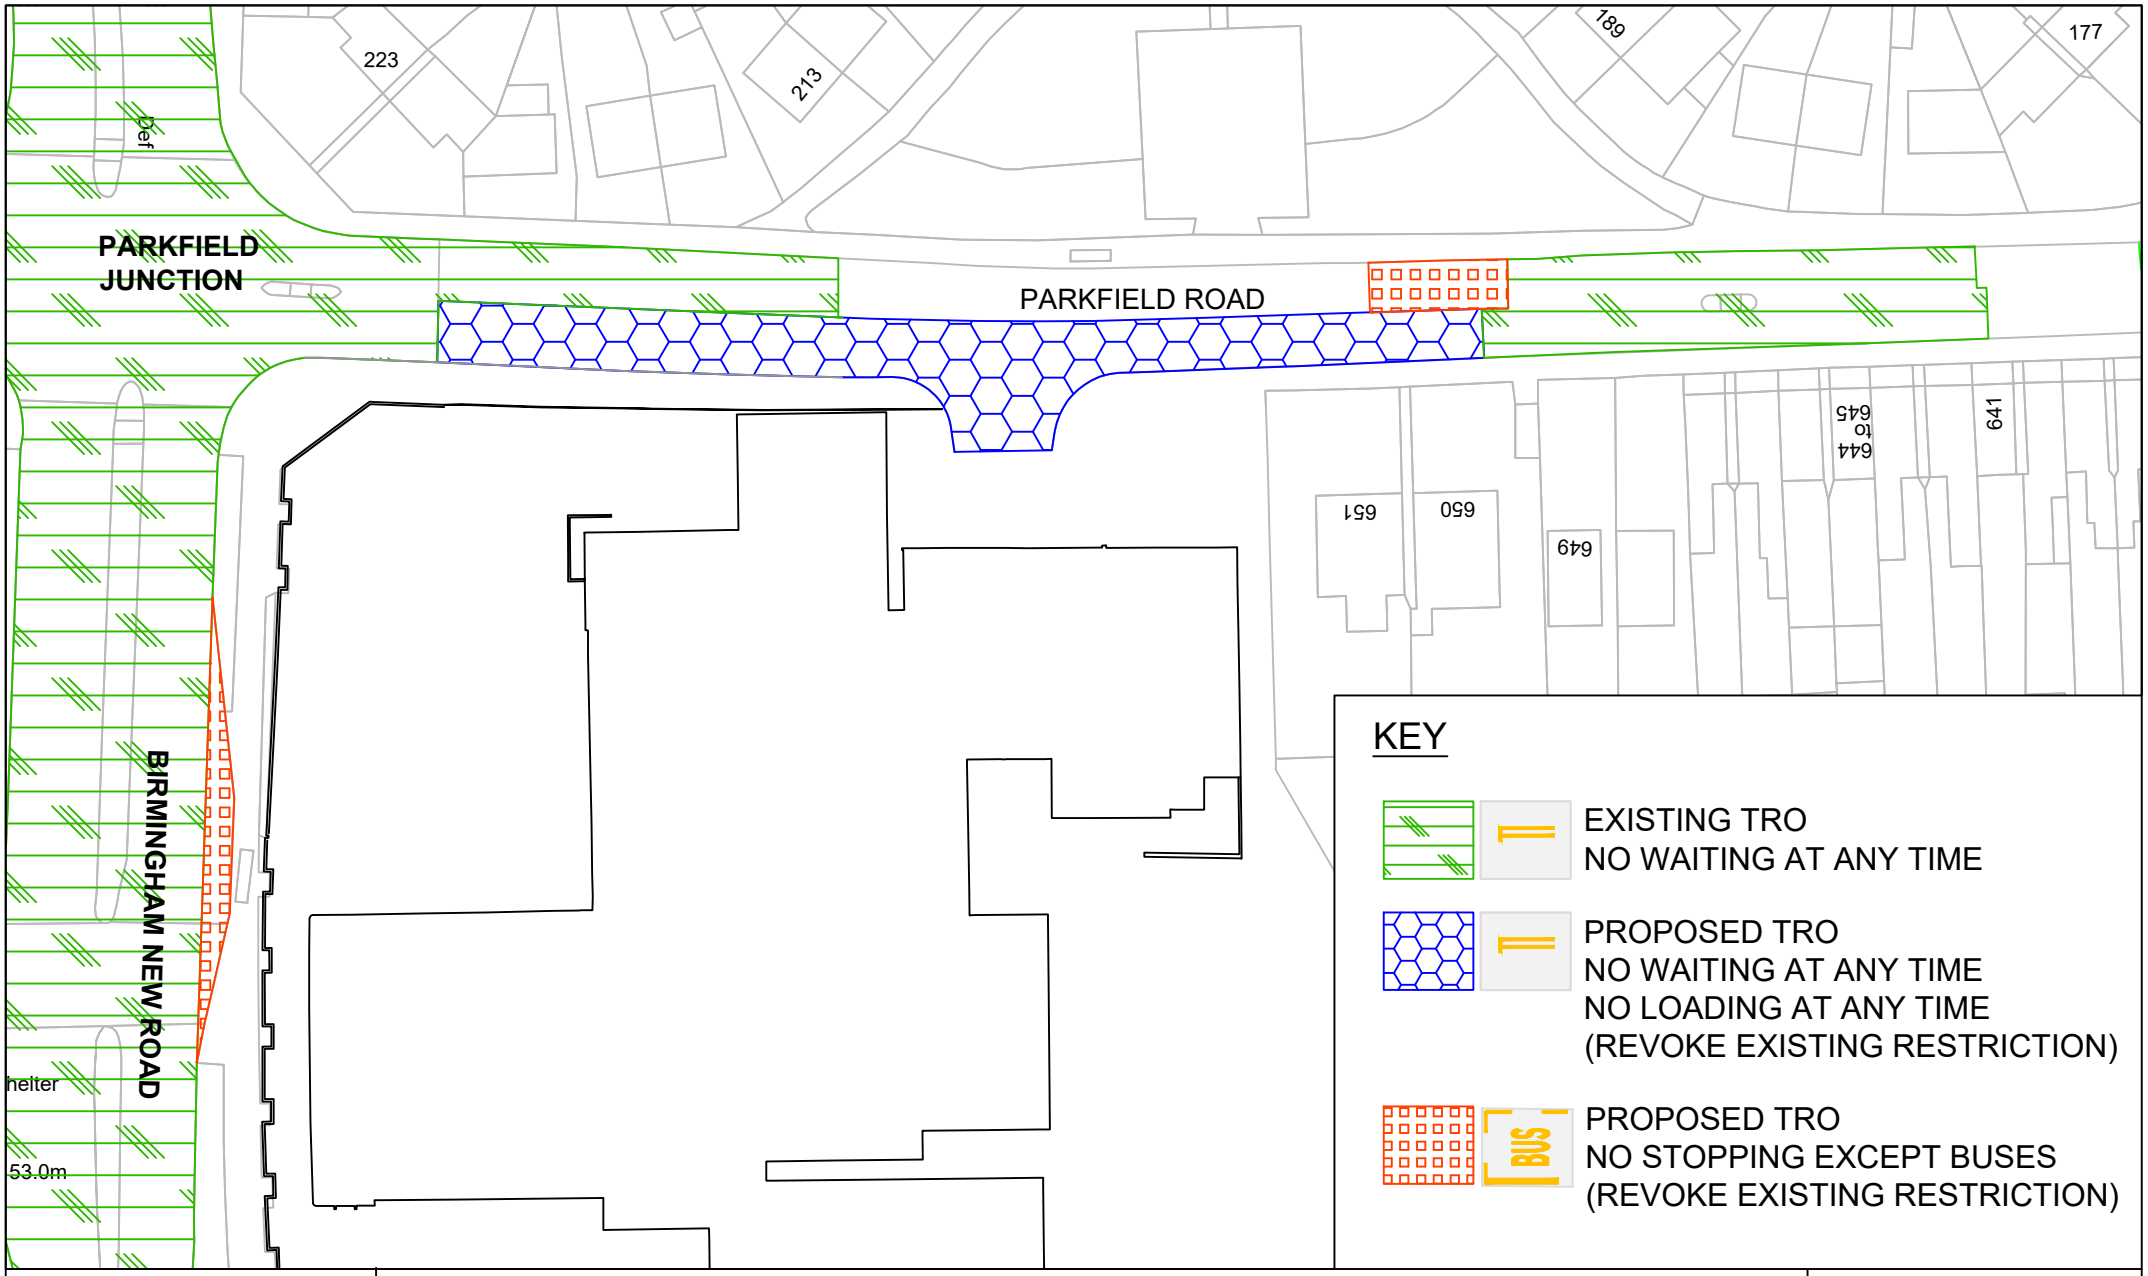

City of Wolverhampton Council
Transportation Services,
Place, Civic Centre,
St Peter's Square,
Wolverhampton,
WV1 1RP

BIRMINGHAM NEW ROAD S.278
PROPOSED WAITING AND LOADING RESTRICTIONS PLAN

Date 24/11/2026
Scale 1:750
Drwg. No. T4/4689 REV 2