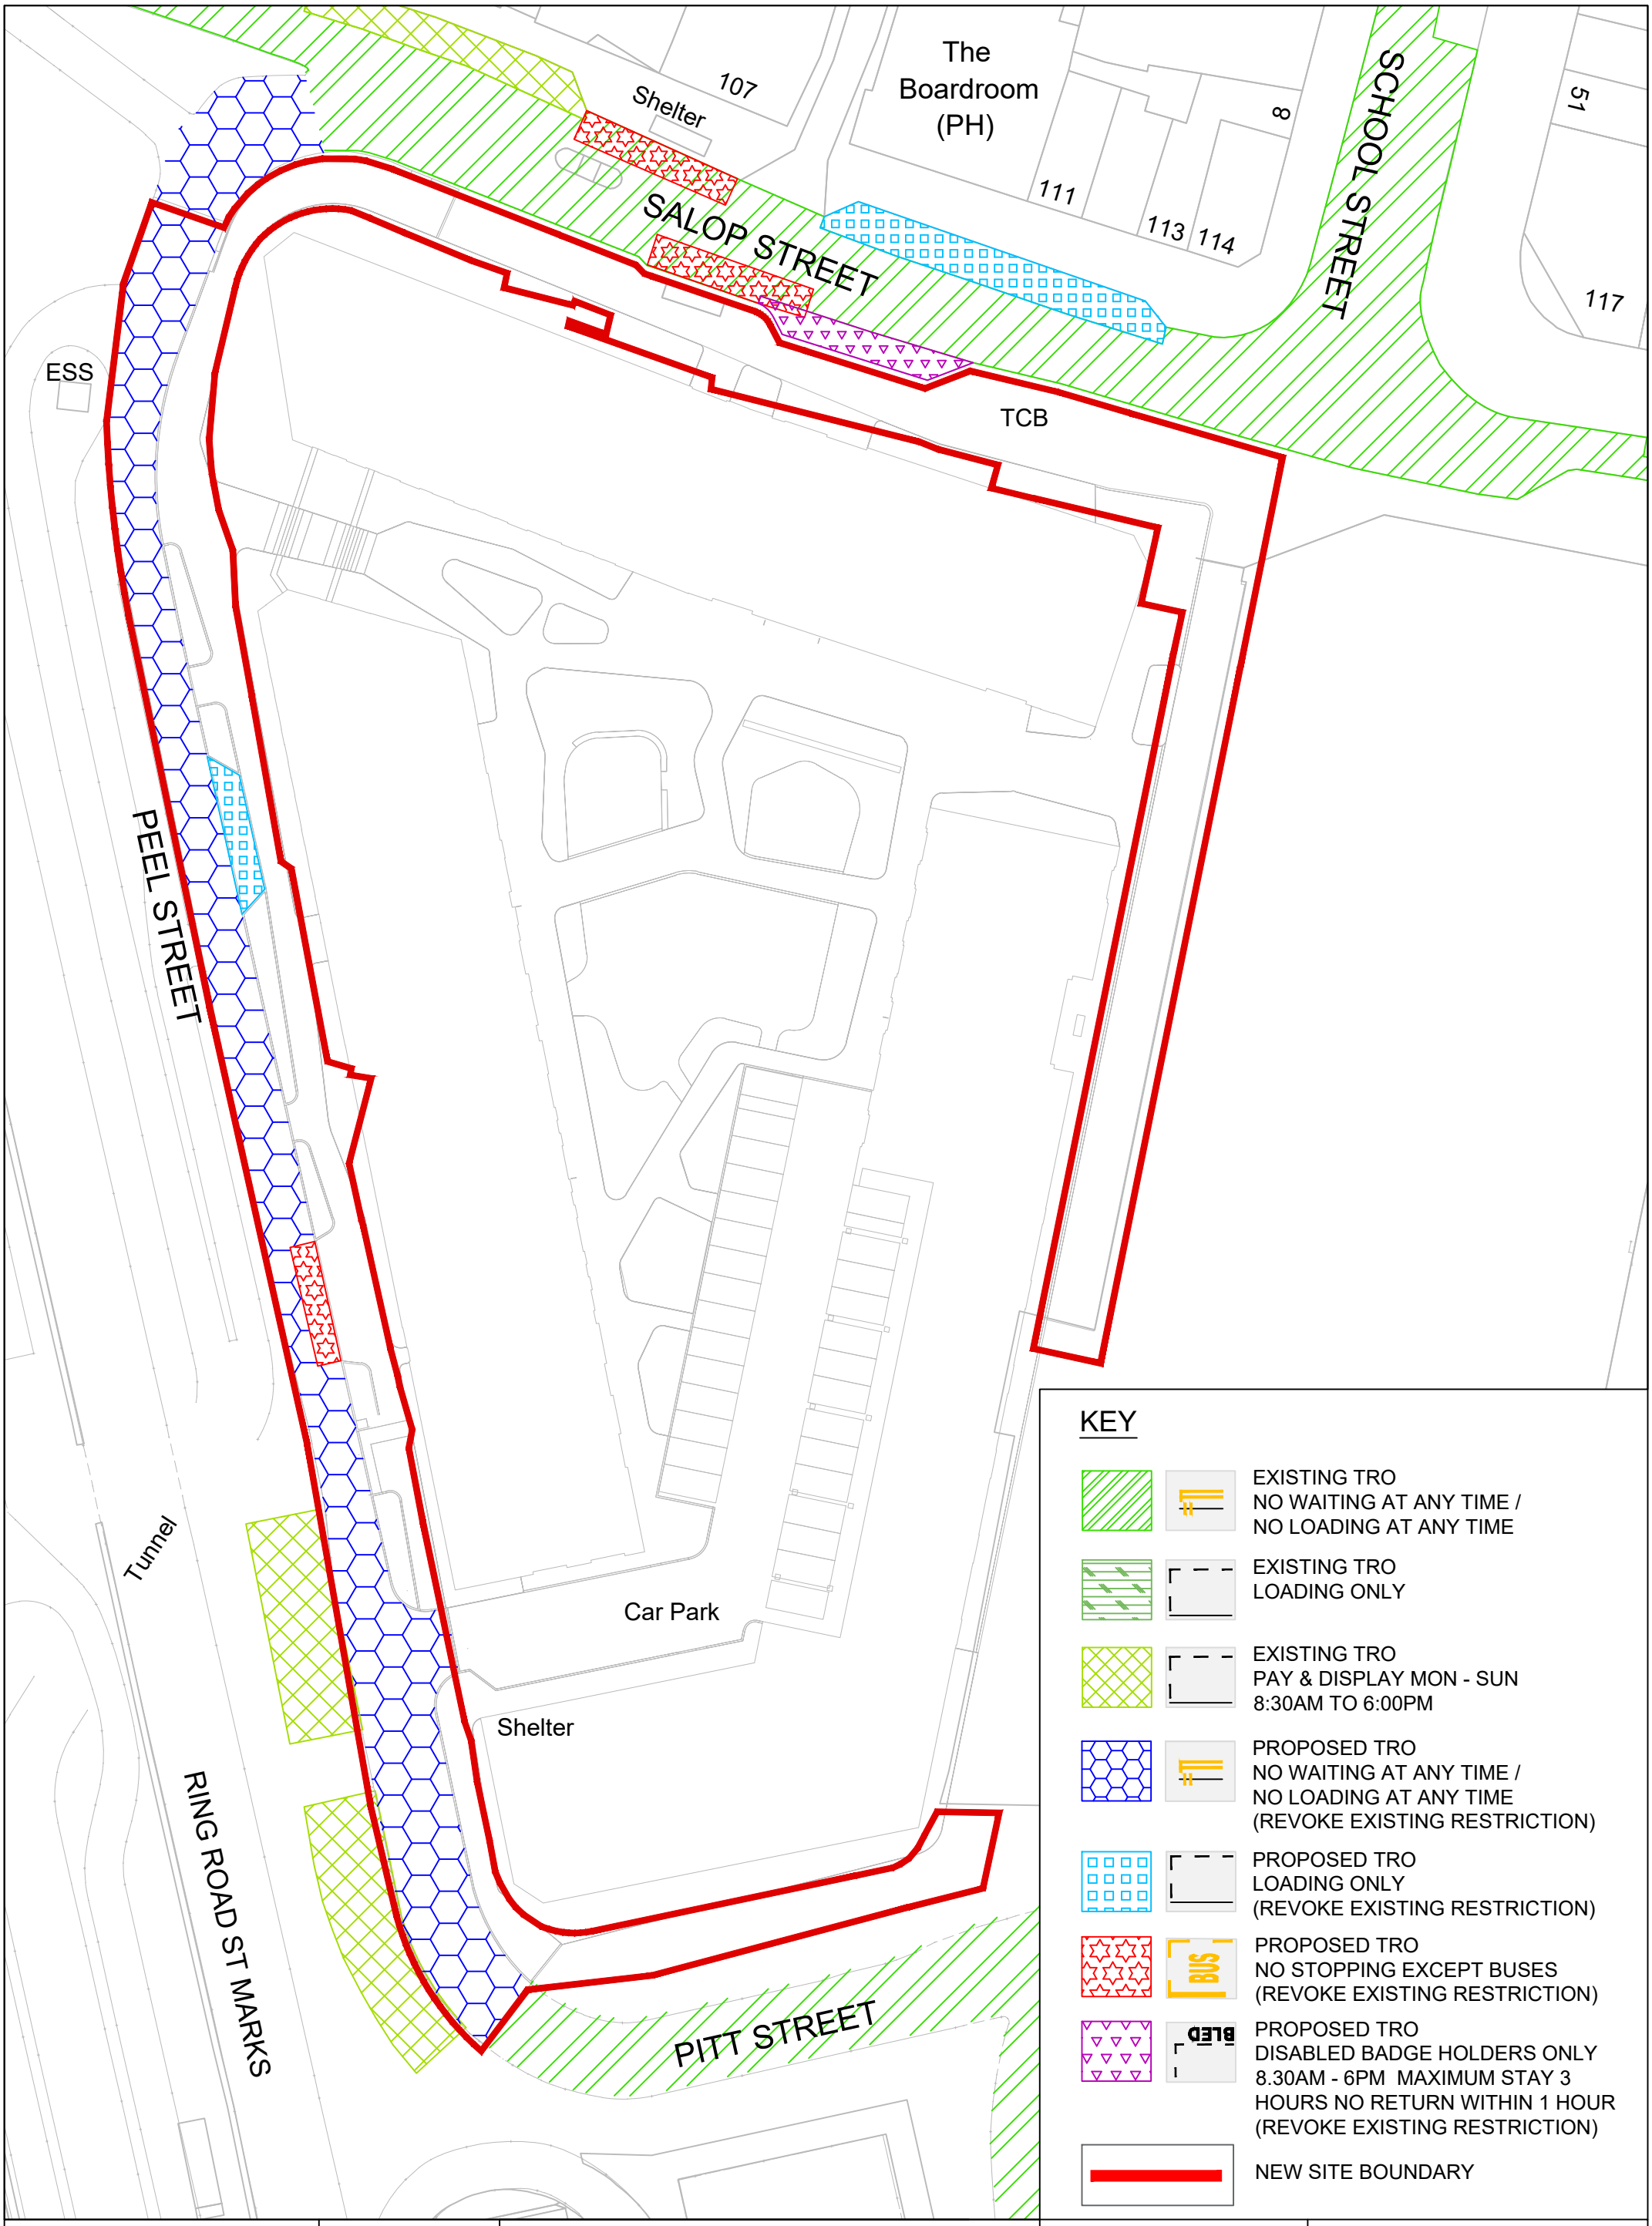


Drawing. No.

T3/2306

Date 30/09/2026

Scale 1:500

SMITHGATE S.278 (PEEL STREET, SALOP STREET) PROPOSED WAITING AND LOADING RESTRICTIONS PLAN

City of Wolverhampton Council
Transportation Services,
Place, Civic Centre,
St Peter's Square,
Wolverhampton, WV1 1RP.

CITY OF WOLVERHAMPTON COUNCIL